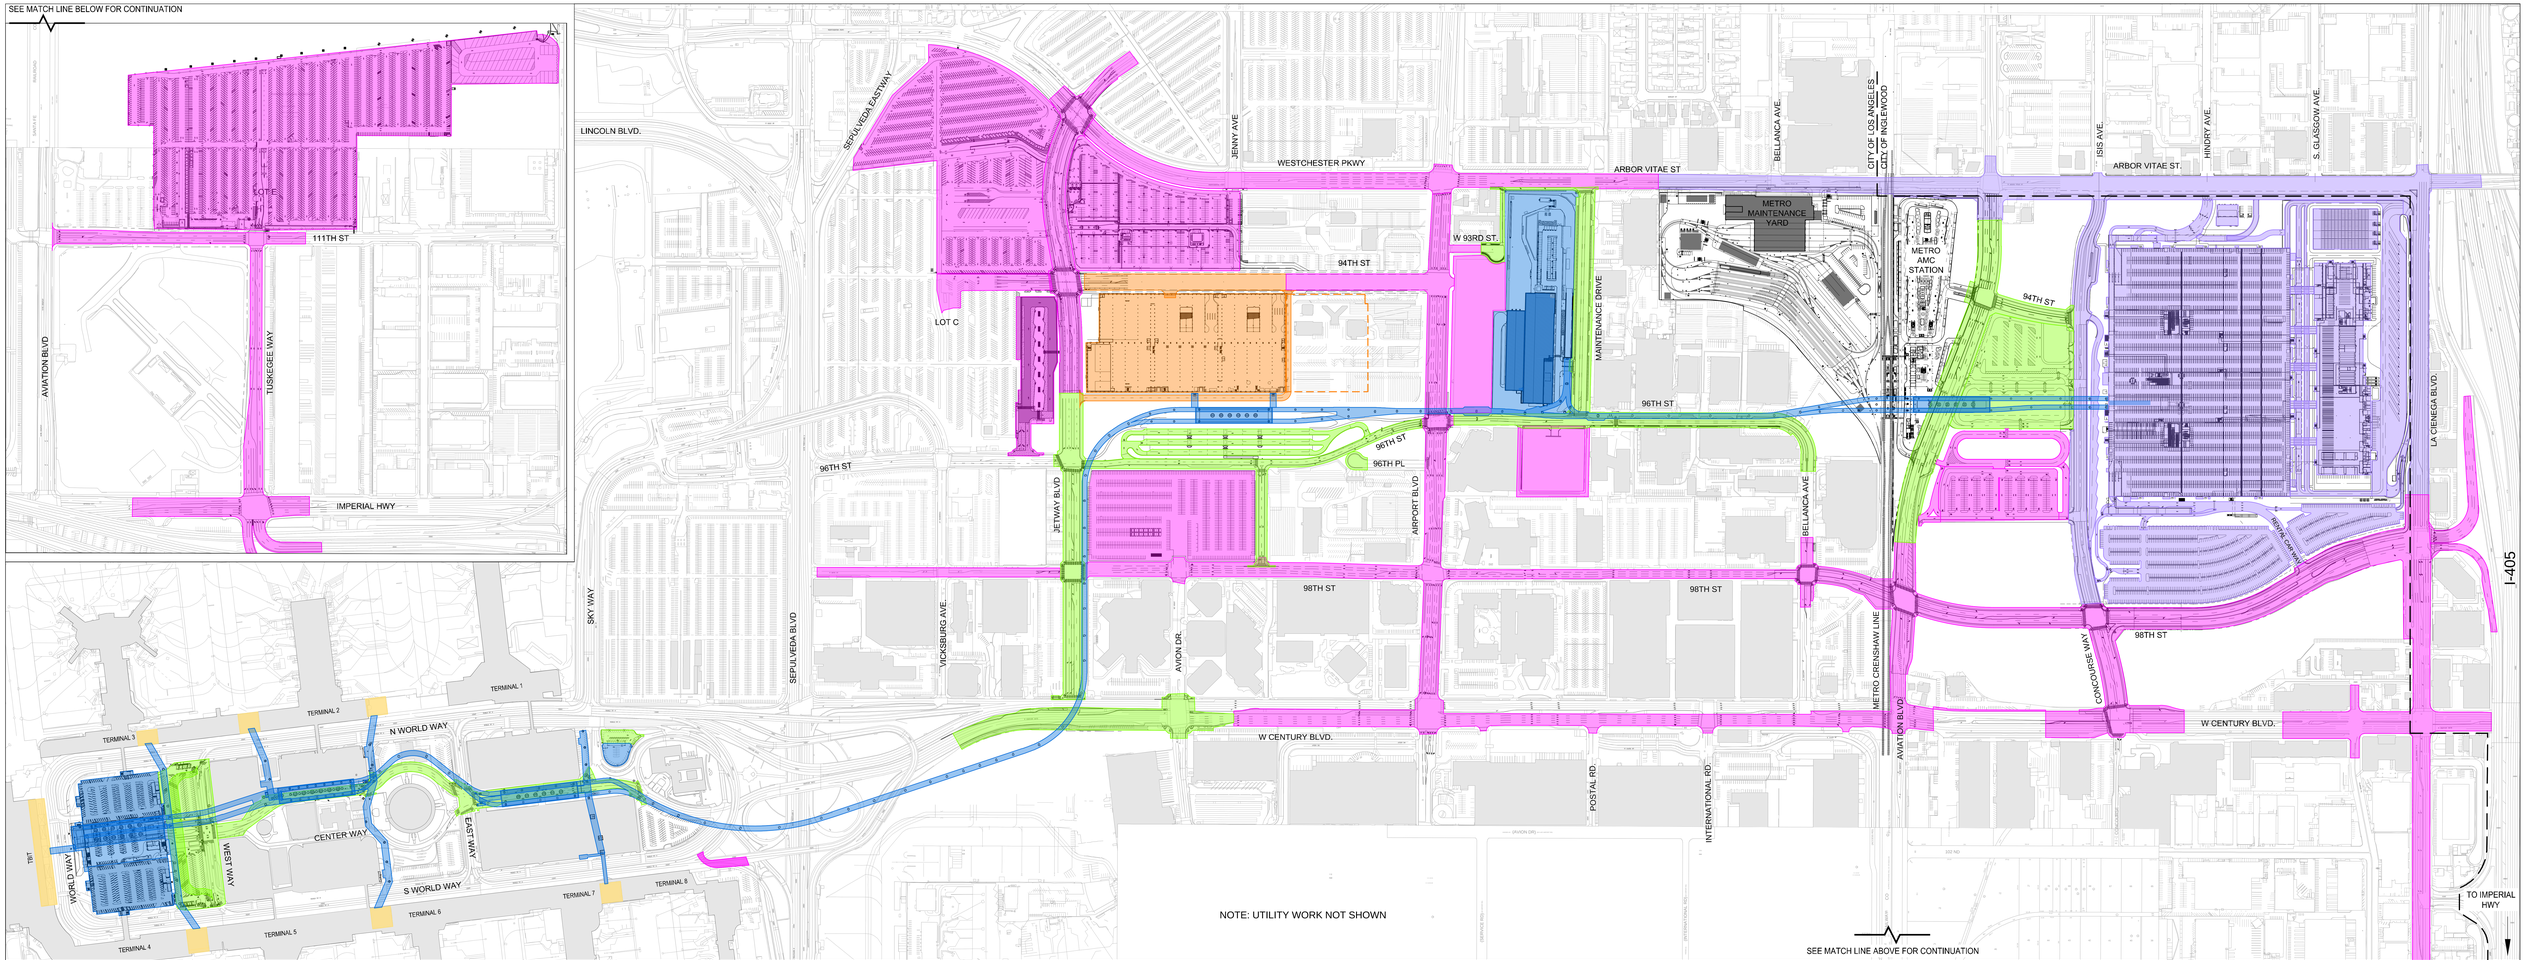

Los Angeles World Airports

LANDSIDE ACCESS MODERNIZATION PROGRAM

AT LOS ANGELES INTERNATIONAL AIRPORT

DRAFT - This document contains draft information/materials which is considered confidential and for deliberative purposes only and not for public consumption or dissemination

- APM GUIDEWAY/STRUCTURES
- APM ROADWAYS
- ConRAC PROJECT
- RUE PROJECTS
- ITF WEST PROJECT
- TERMINAL VERTICAL CORE IMPROVEMENTS

LAMP PROGRAM ELEMENTS
PHASE 1

SCALE: 1" = 150' (WHEN PLOTTED 36"X54")

5/17/19

PREPARED BY: HUGO HERRERA

REVIEWED BY: BARRY ERLANDSON

SHEET 1 OF 1